



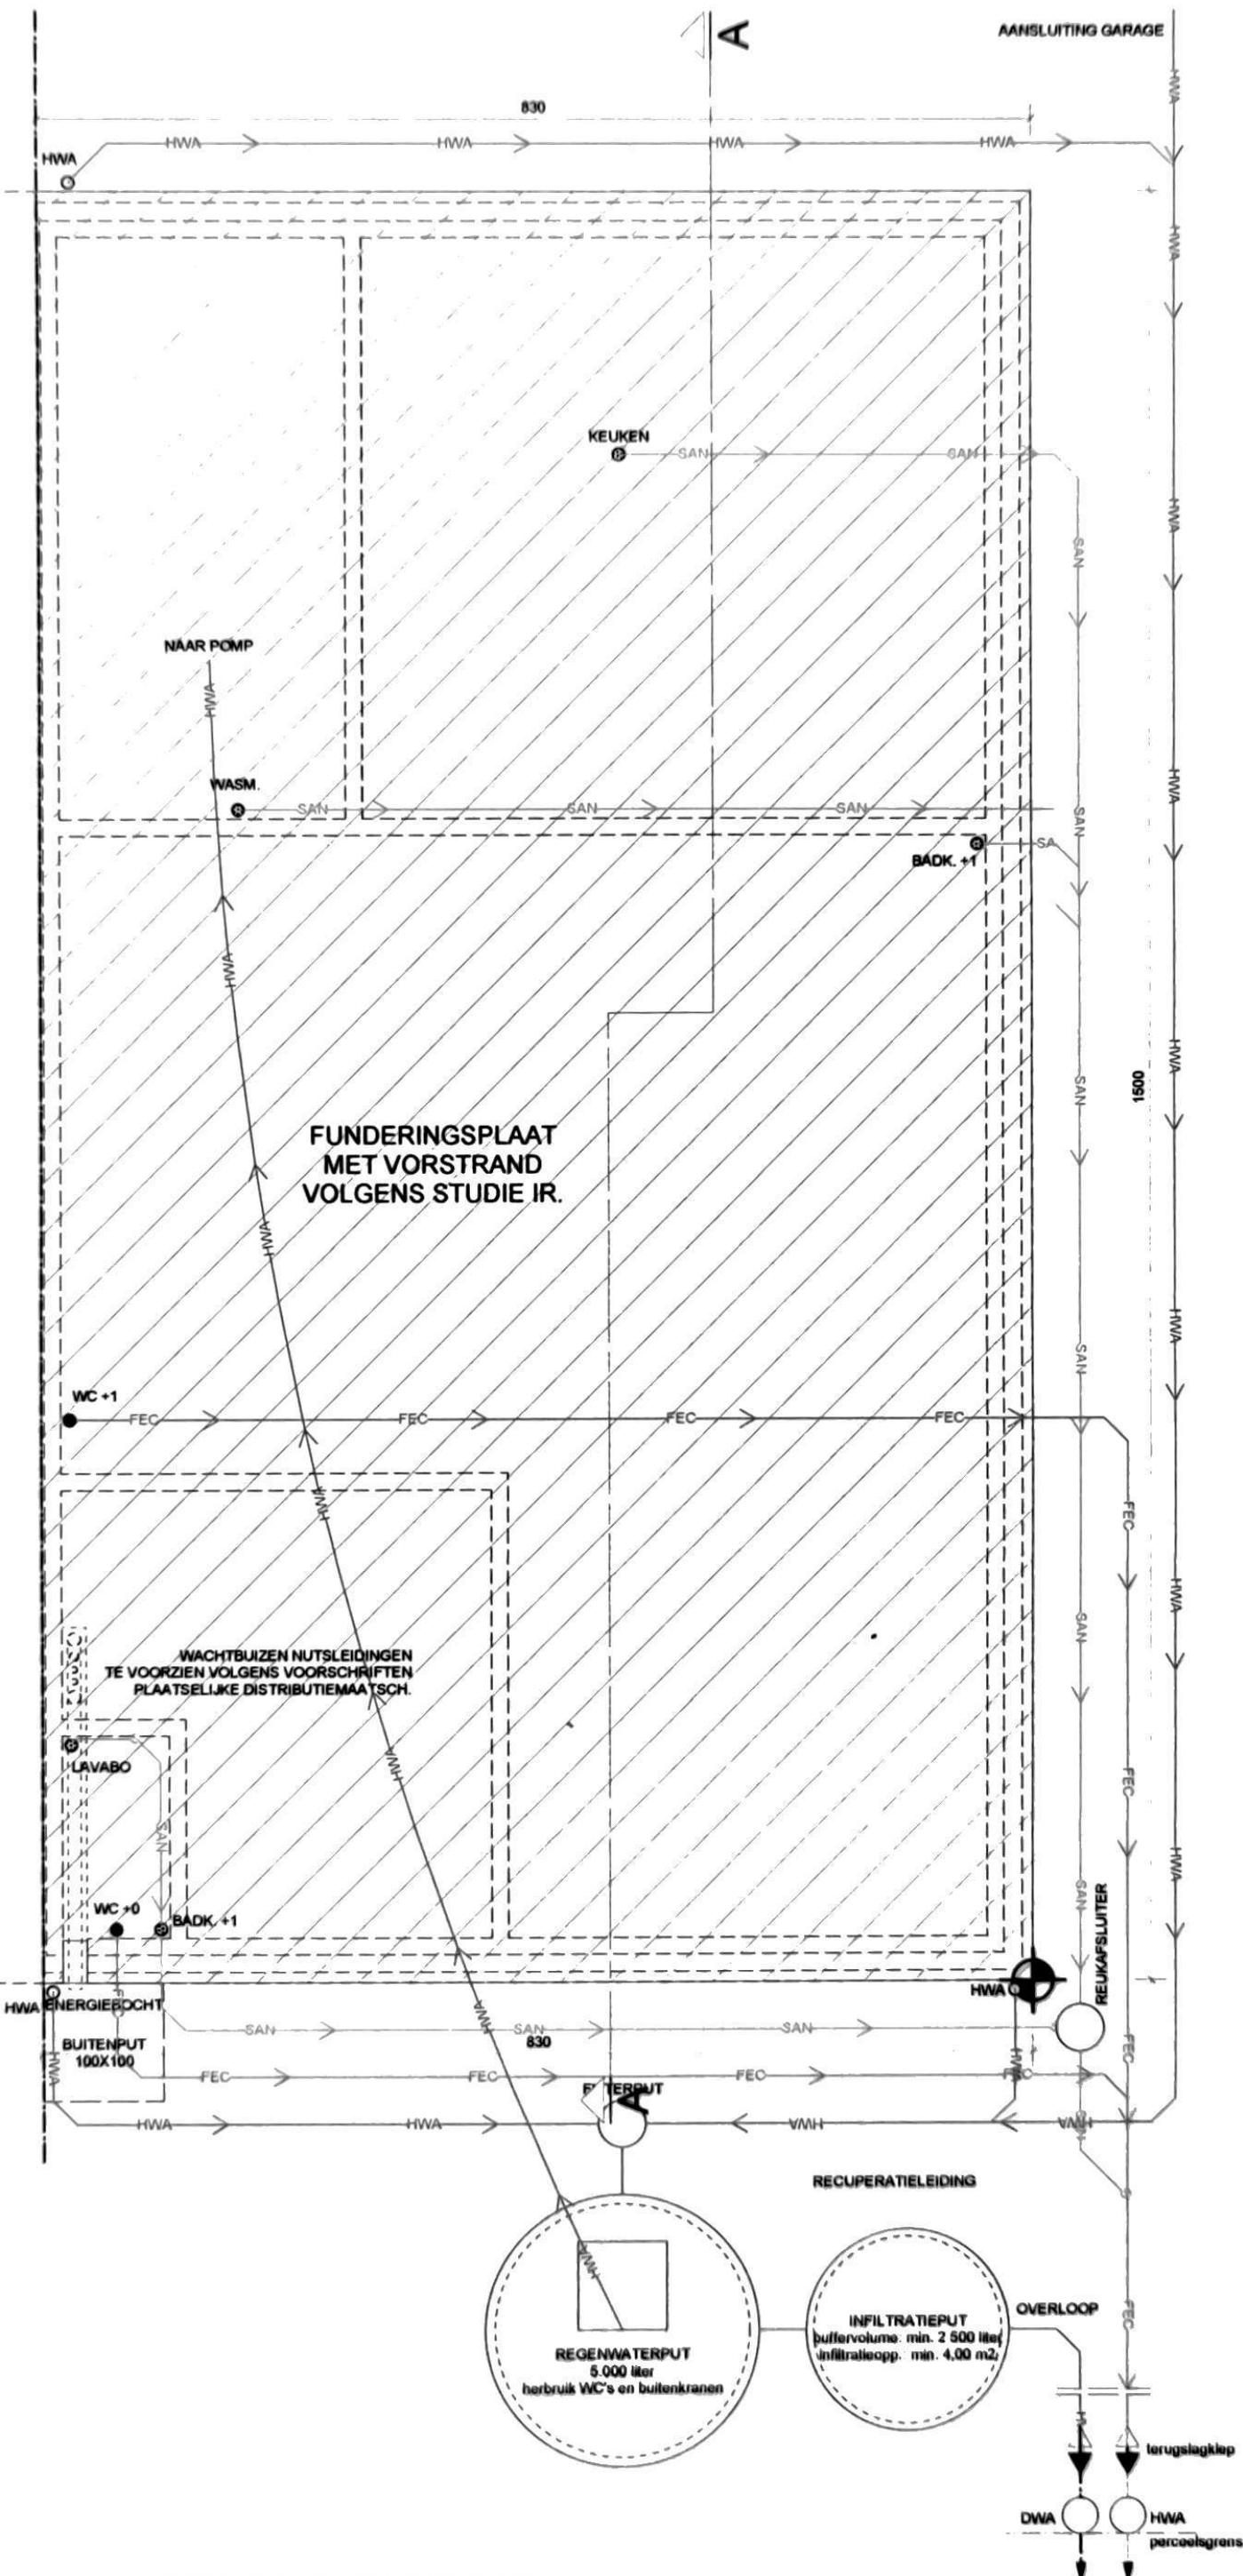


FUNDERING RIOLERING

SCHAAL 1/50 0 50 100 cm

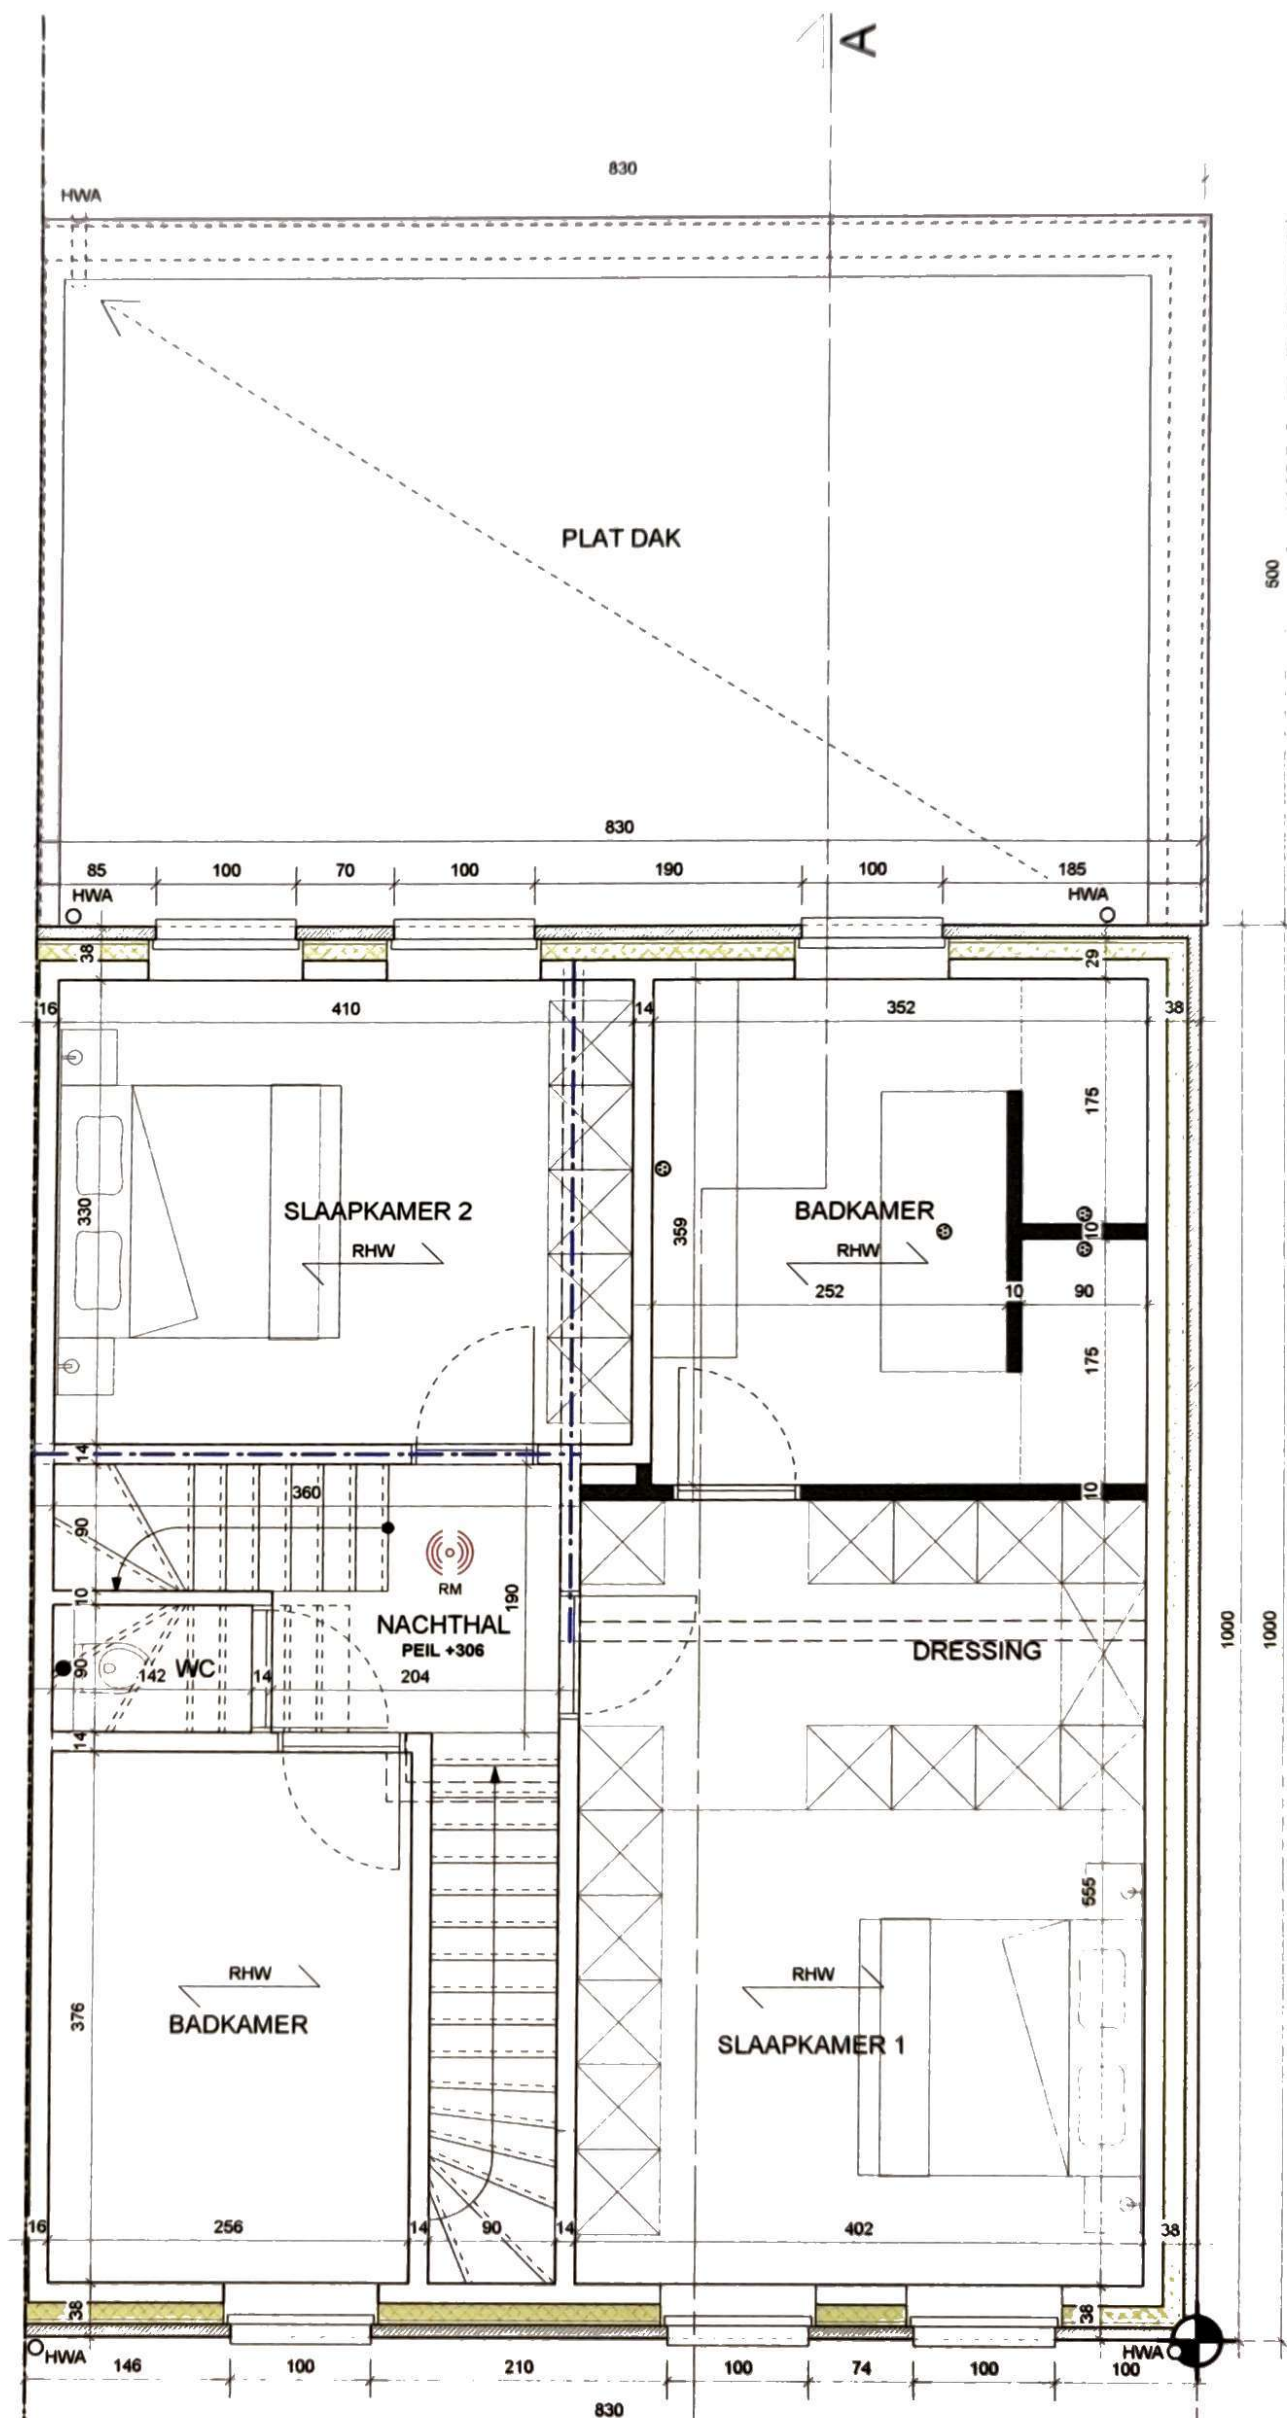

VERDIEPING +1

SCHAAL 1/50 0 50 100 cm

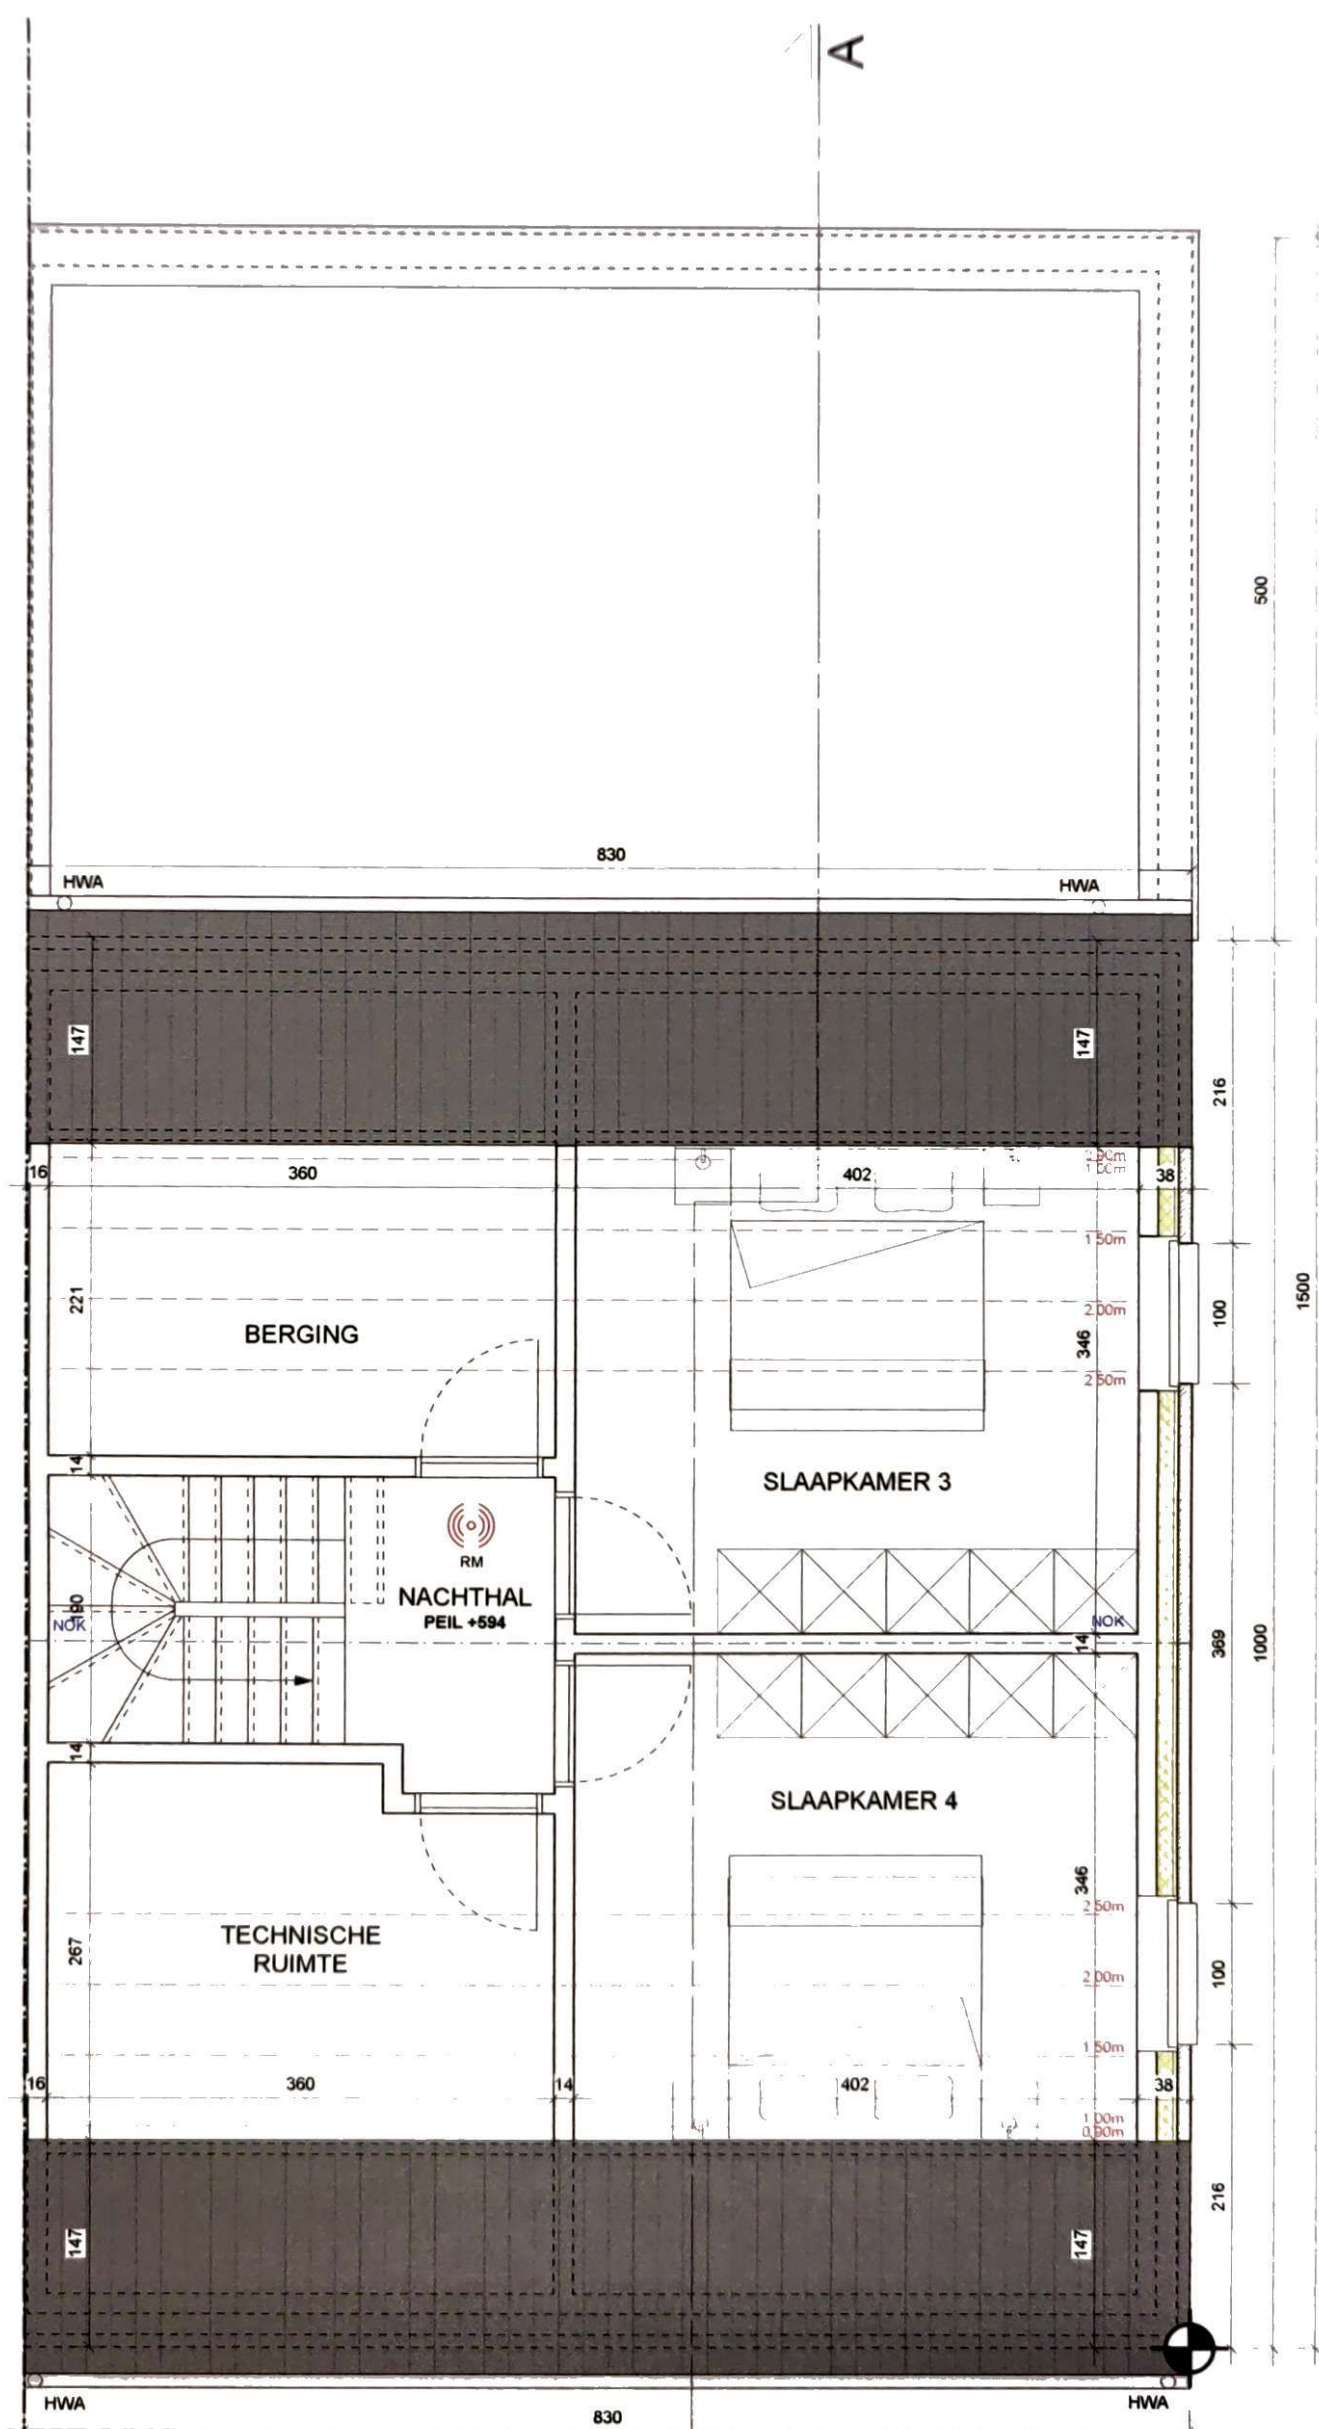

VERDIEPING +2

SCHAAL 1/50 0 50 100 cm